



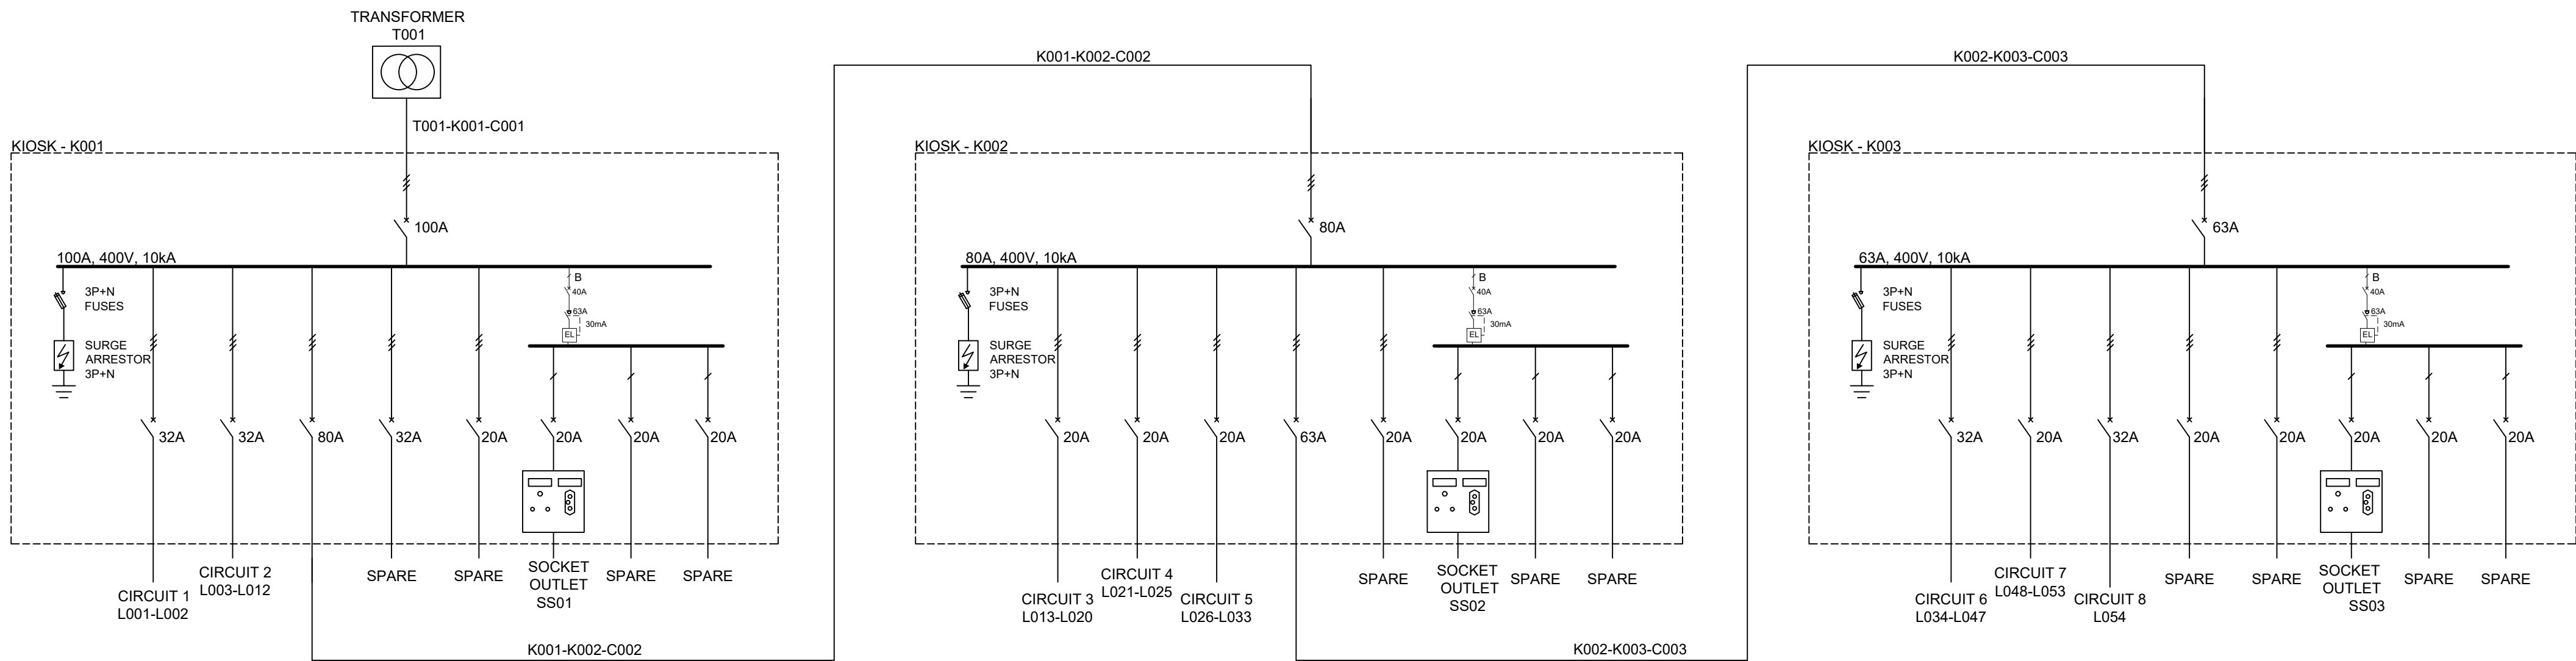


TYPICAL SCHEMATIC
TYPICAL TAGGING SYSTEM APPLIED
(NTS)

- DRAWING NOTES:**
1. LABELING & TAGGING TO COMPLY WITH SANS 10142 & SANRAL SPECIFICATIONS.
 2. EVERY LIGHTING STRUCTURE, KIOSK, TRANSFORMER, MINI-SUBSTATION, SUBSTATION AND CABLE ON A PROJECT MUST BE ASSET TAGGED WITH COMPONENTS LABELED AS INDICATED ON THE SPECIFICATIONS DOCUMENT.
 3. EACH ITEM AS LISTED SHALL BE CONSIDERED AS AN ASSET ITEM.
 - LIGHTING STRUCTURE: MAST / POLE, LUMINAIRE,
 - KIOSK: ENCLOSURE, CIRCUIT BREAKERS, METERS, CONTROL CIRCUITS.
 - TRANSFORMER: TRANSFORMER.
 - MINISUB: TRANSFORMER, MV & LV CIRCUIT BREAKERS, METERS, ETC
 - SUB STATION: BUILDING OR ENCLOSURE, METAL CLAD SWITCHGEAR, DB'S, PANELS, TRANSFORMER WITHIN SUBSTATION.
 - CABLES: ALL CABLES FORMING PART OF THE DISTRIBUTION SYSTEM
 4. ALL RATINGS OF ELECTRICAL EQUIPMENT ARE ONLY INDICATIVE AND SHALL BE AS SPECIFIED BY THE ENGINEER.
 5. LABELS TO FACE ONCOMING TRAFFIC UNLESS EQUIPMENT IS ON THE CENTER MEDIUM OF A BY-DIRECTIONAL ROAD, WHEREBY LABELS TO FACE INCOMING SUPPLY.

LEGEND	
SYMBOL	DESCRIPTION
	TRANSFORMER
	KIOSK
	LIGHTING STRUCTURES
	CABLES

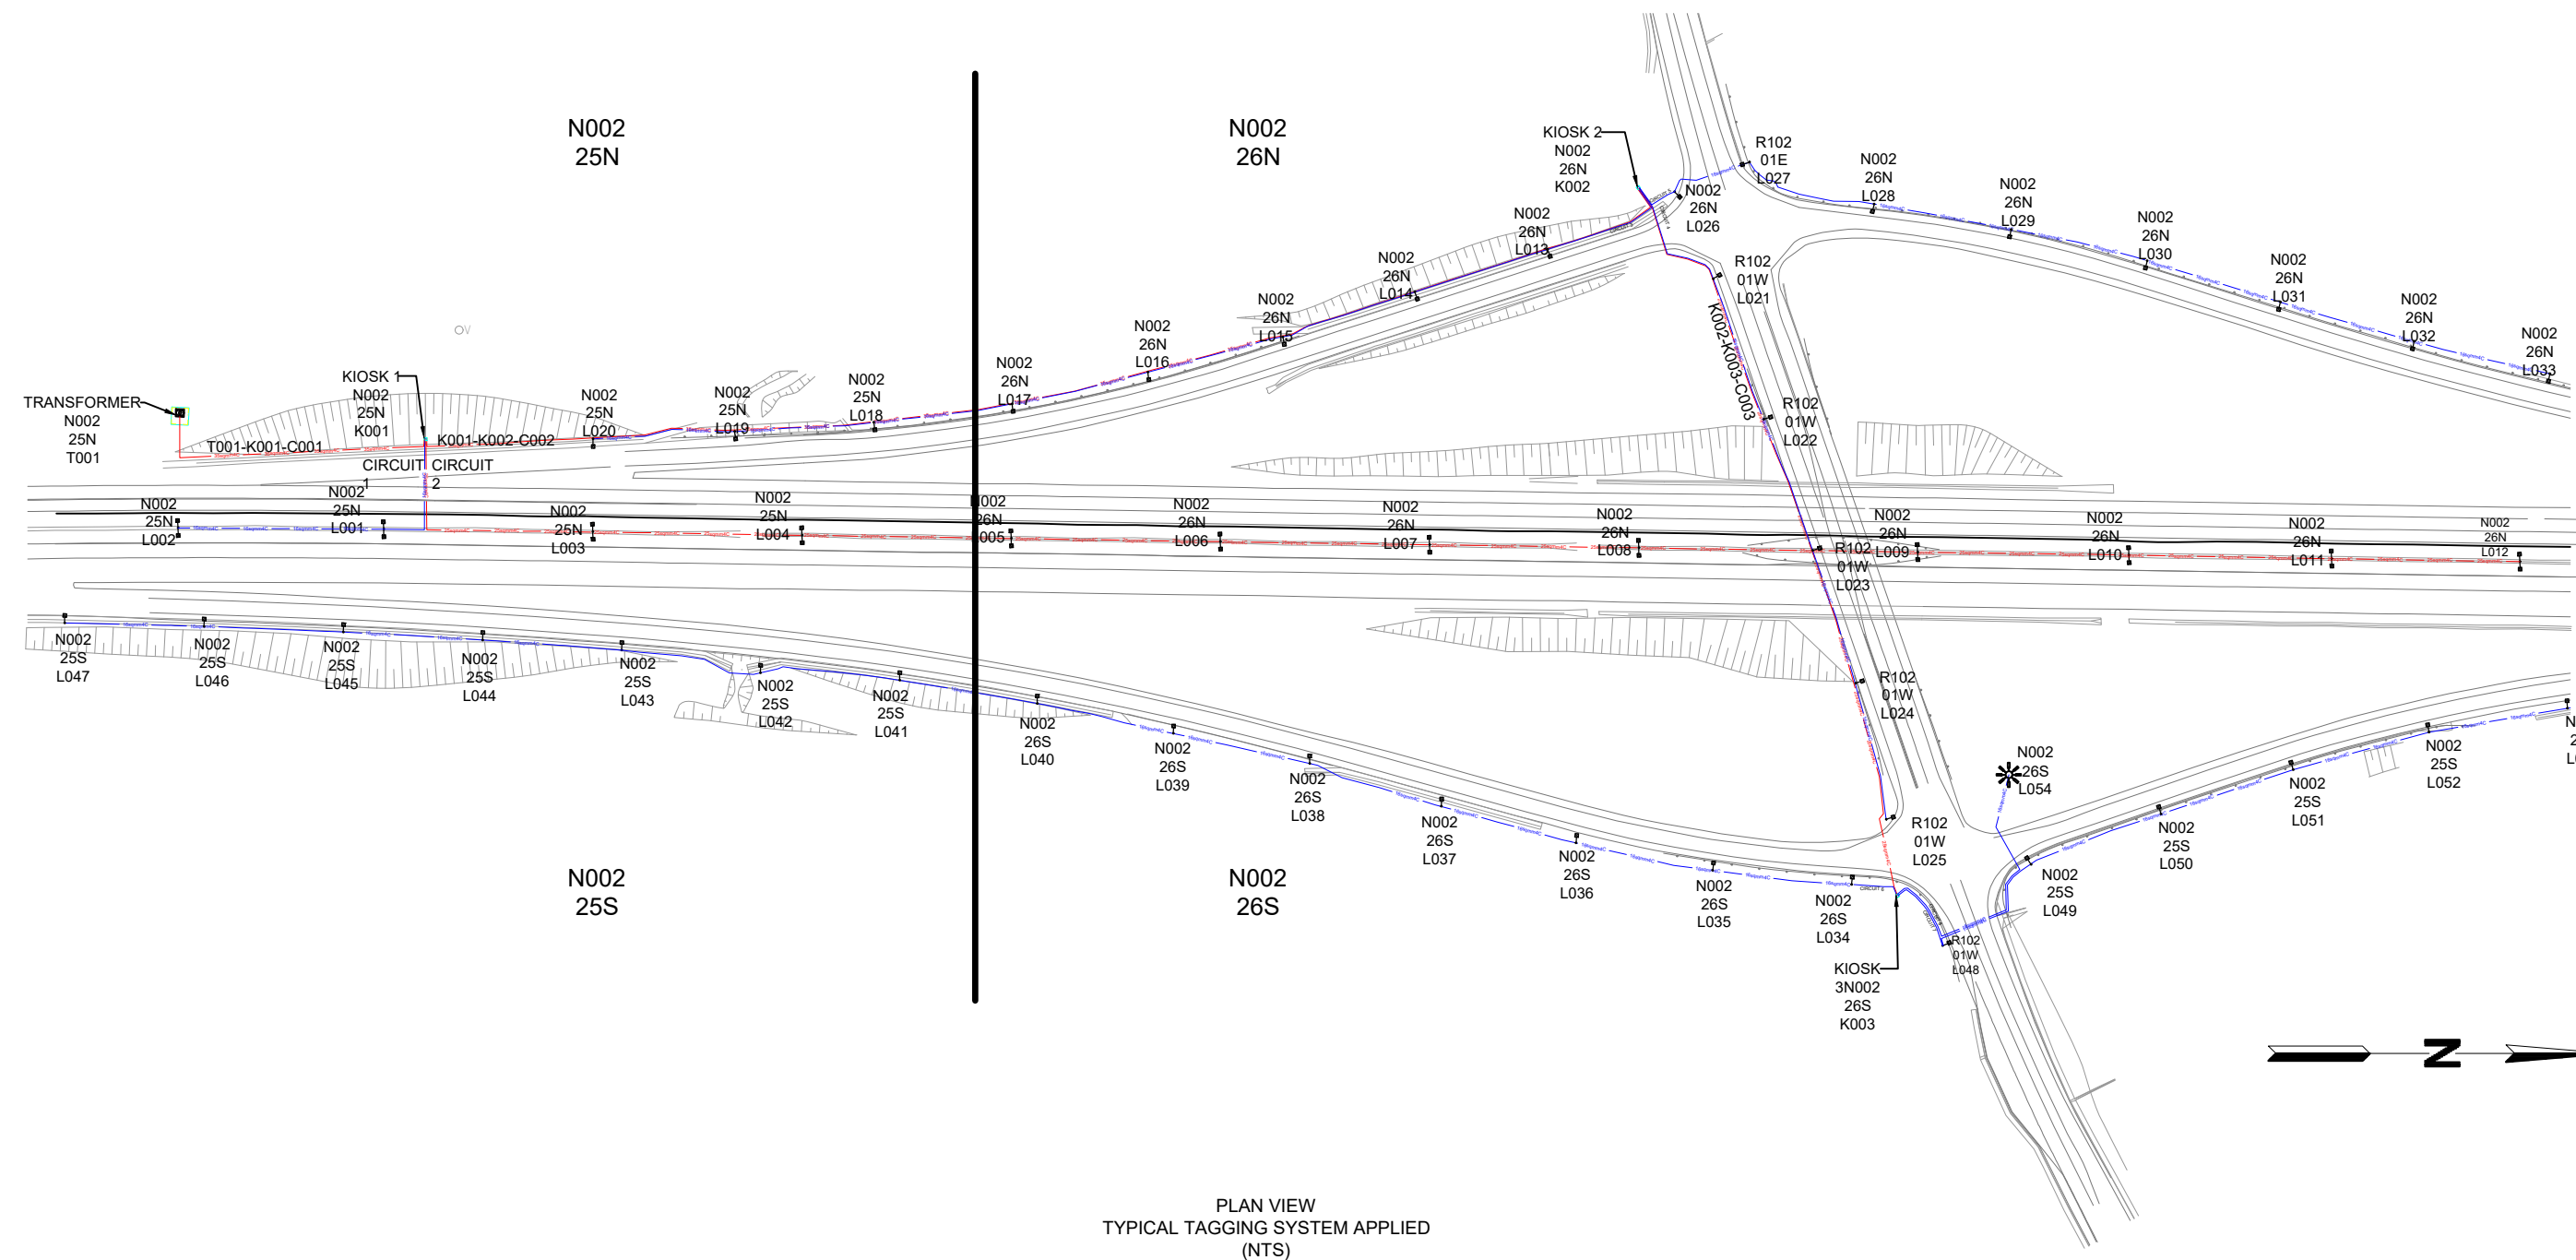


PLAN VIEW
TYPICAL TAGGING SYSTEM APPLIED
(NTS)

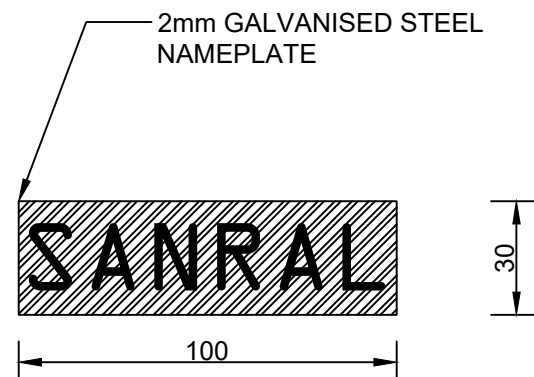


DETAIL 2
SANRAL NAMEPLATE
(NTS)

ASSET NUMBER PREFIXES	
L	LIGHTING STRUCTURE
K	KIOSK
T	TRANSFORMER
M	MINISUB
S	SUBSTATION
C	CABLE

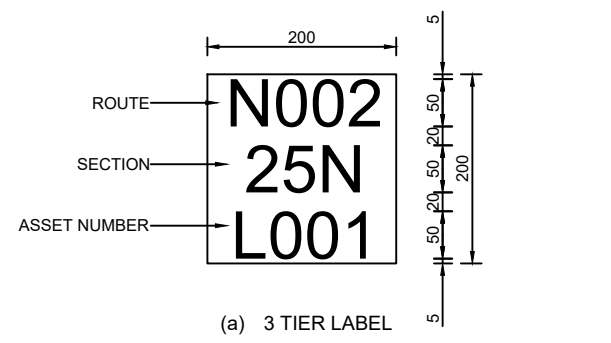

(a) 3 TIER LABEL

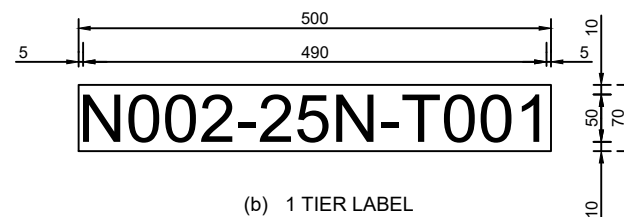

(b) 1 TIER LABEL

DETAIL 1
TYPICAL ASSET TAGGING SYSTEM
(NTS)

No.	DATE	REVISION	APPROVED
V1	28-04-2023	UPDATE	Z.M.
V1	20-07-2018	ORIGINAL VERSION	Z.M.

SANRAL TYPICAL DRAWINGS

COPYRIGHT: THIS DRAWING IS PROTECTED IN TERMS OF THE COPYRIGHT ACT No. 98 OF 1978 AND MAY NOT BE REPRODUCED WITHOUT THE PERMISSION IN WRITING FROM SANRAL.

CONDITIONS FOR USE: CONSULTANTS APPOINTED BY SANRAL SHALL INCORPORATE THE TYPICAL DETAILS HEREON INTO THEIR SPECIFIC DESIGN FOR WHICH THEY WILL ASSUME FULL PROFESSIONAL RESPONSIBILITY. THIS TYPICAL DRWING MAY NOT BE USED FOR TENDER PURPOSES.



HEAD OFFICE
43 Tambotie Avenue
Viel de Grace
Pretoria
0184

PO Box 415
Pretoria 0001
South Africa
Tel: (012) 844 8000

EASTERN REGION
58 van Eck Place
Pietermaritzburg
3201

PO Box 100410
Scottsville
3209
Tel: (033) 392 8100

APPROVED

Date: _____

TYPICAL DRAWINGS - ELECTRICAL

LABELING & TAGGING DETAIL

SANRAL DOC No. (PDF)	-
SANRAL DOC No. (DWG)	-
SANRAL DRAWING No.	TD-E-P-6000-1-V1